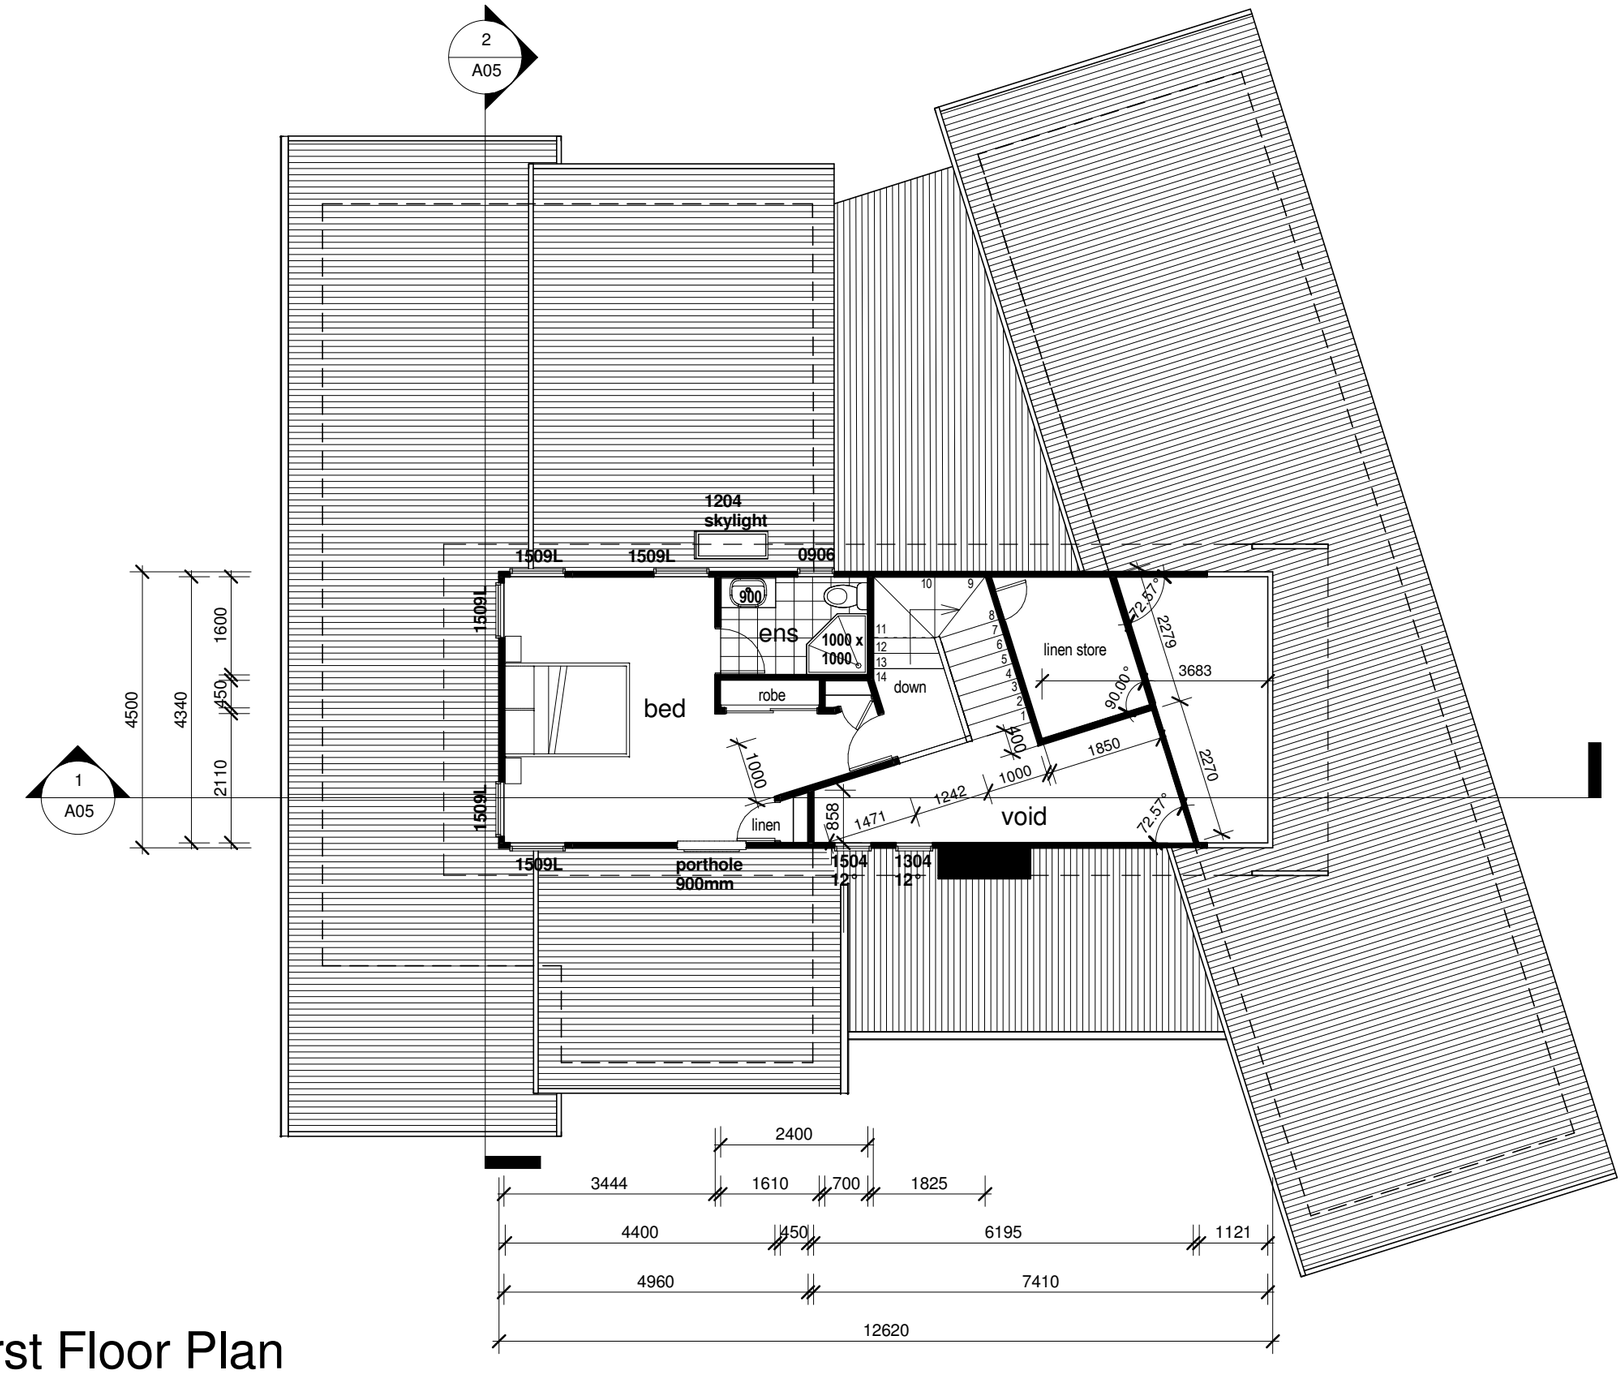

First Floor Plan

1 : 100

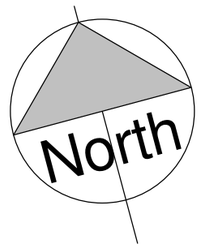

0m 5m

Scale 1:100

D:\Parkwood\Homes on Land\081-Crackenback - 3 current.rvt

23/07/2008 12:01:04 PM

PARKWOOD
BUILDERS OF FINE MANUFACTURED HOMES

Kangoo Rd Somersby
NSW 2250
Ph. 02 4340 4077
Fax 02 4340 4088
www.parkwood.com.au

No.	Description	Date

Brad Flynn
Lot 88 Stockwhip Way,
LAKE CRACKENBACK

Proposed Dwelling

First Floor Plan

Project number	081-Crackenback-3	A02	
Date	23-7-2008		
Drawn by	DO		
Checked by	Checker	Scale	1 : 100 @ A3