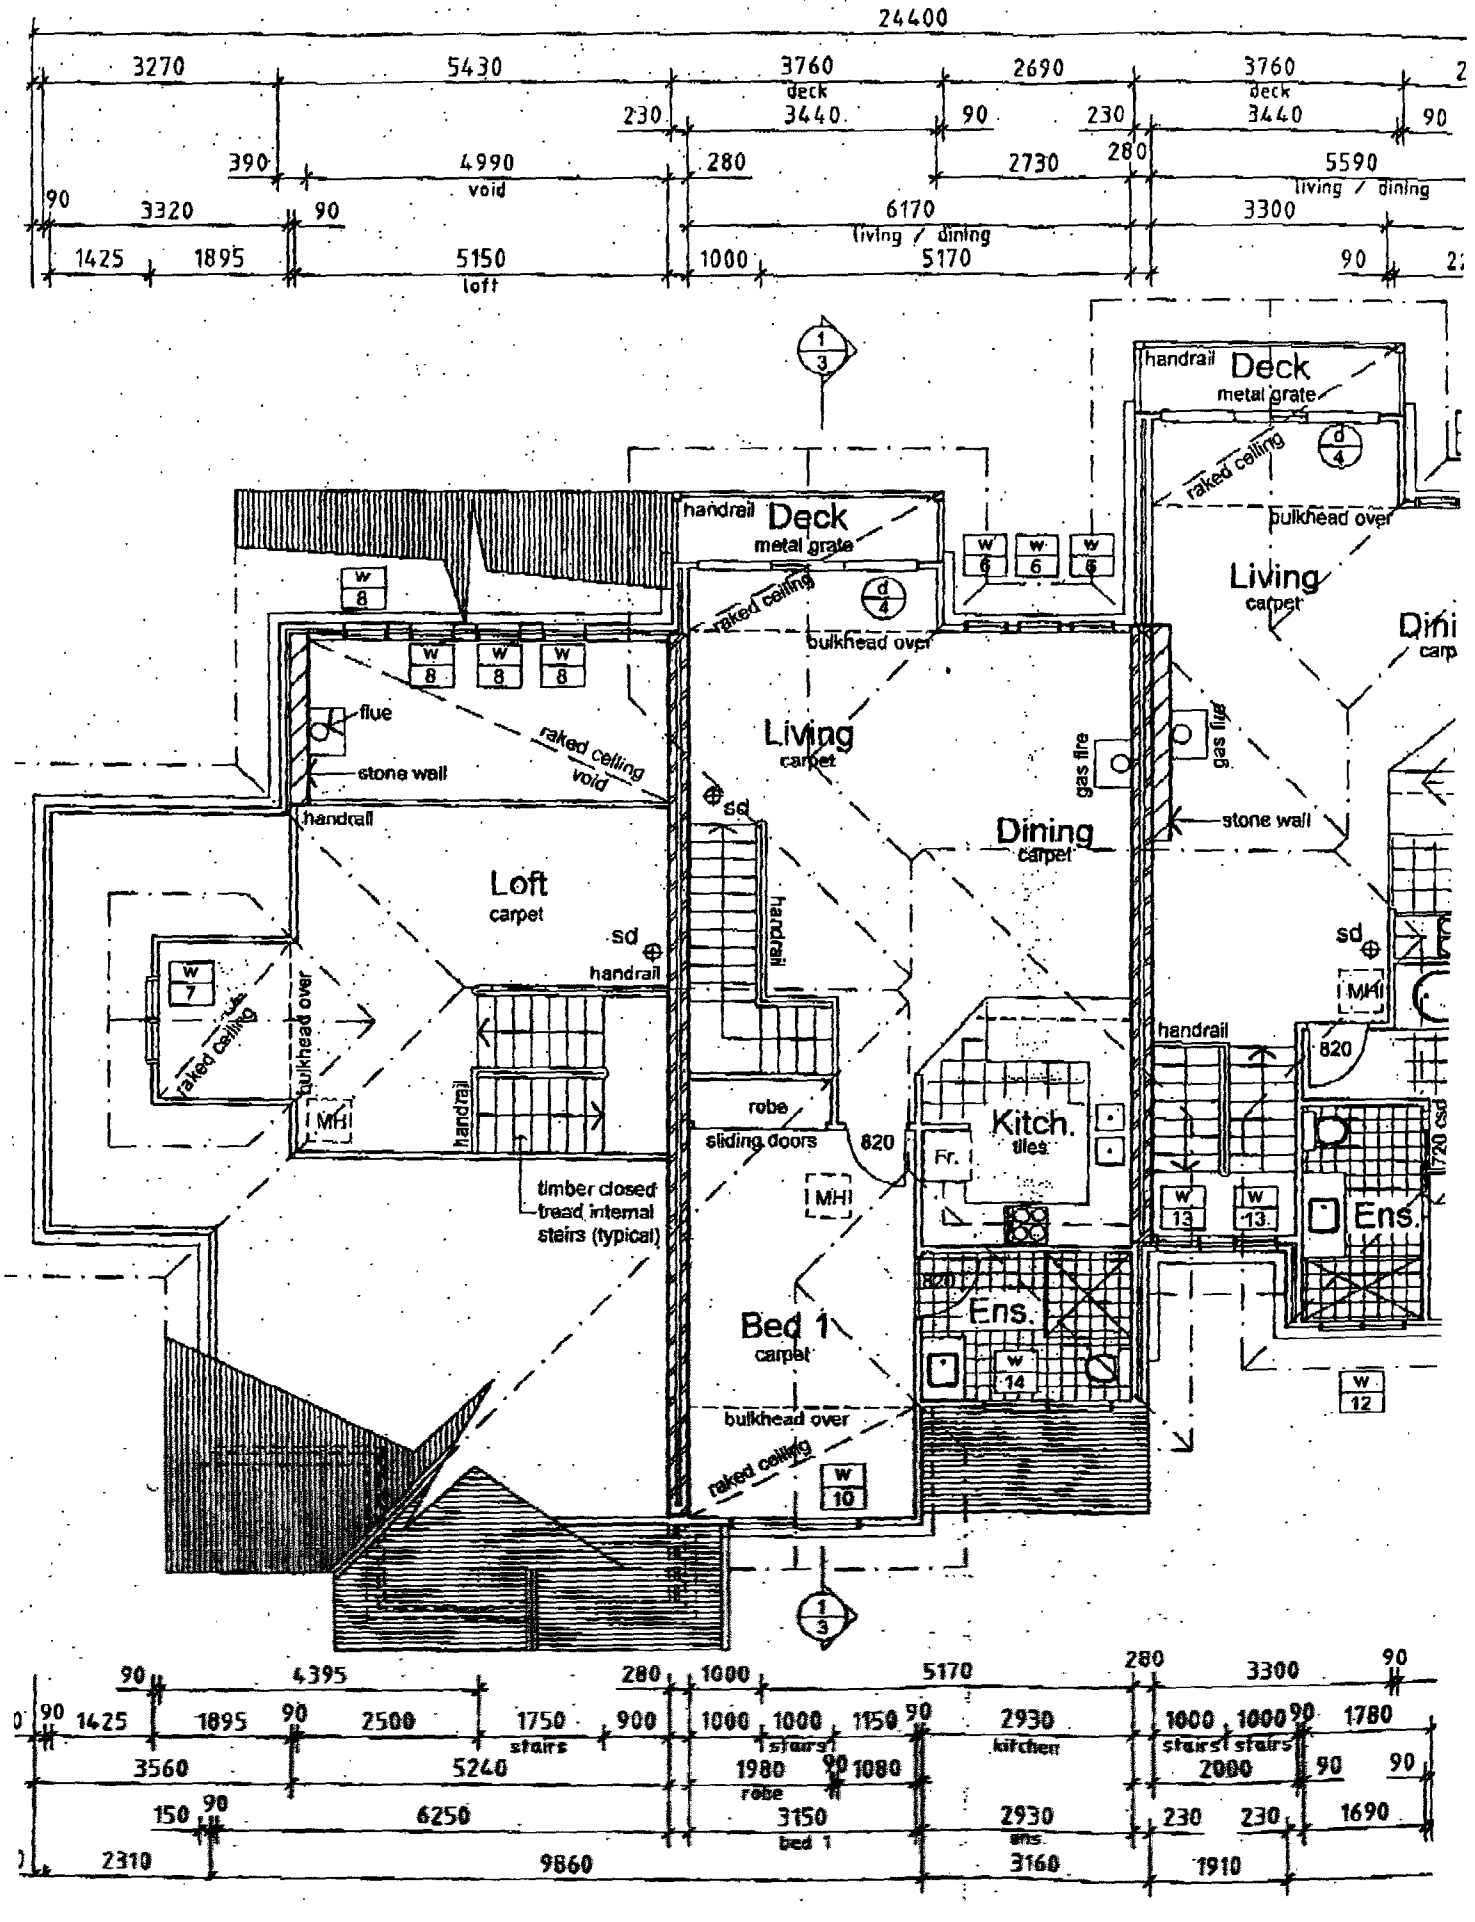
24400
3270
5430
3760
deck
2690
3760
deck
230
3440
90
230
3440
90
390
4990
void
280
2730
280
5590
living / dining
90
3320
90
6170
living / dining
3300
1425
1895
5150
loft
1000
5170
90
handrail
Deck
metal grate
raked ceiling
bulkhead over
Living
carpet
Dini
carp
flue
stone wall
raked ceiling
void
handrail
Loft
carpet
sd
handrail
raked ceiling
bulkhead over
MHI
handrail
timber closed
tread internal
stairs (typical)
Living
carpet
sd
handrail
robe
sliding doors
820
MHI
Bed 1
carpet
bulkhead over
raked ceiling
gas fire
gas flue
Dining
carpet
stone wall
handrail
820
Kitch.
tiles
Fr.
Ens.
Ens.
sd
MHI
handrail
820
1720 csd
1425
1895
2500
1750
stairs
900
1000
1000
stairs
1150
2930
kitchen
1000
1000
stairs
stairs
1780
3560
5240
1980
robe
1080
2000
150
6250
3150
bed 1
2930
ens.
230
230
1690
2310
9860
3160
1910

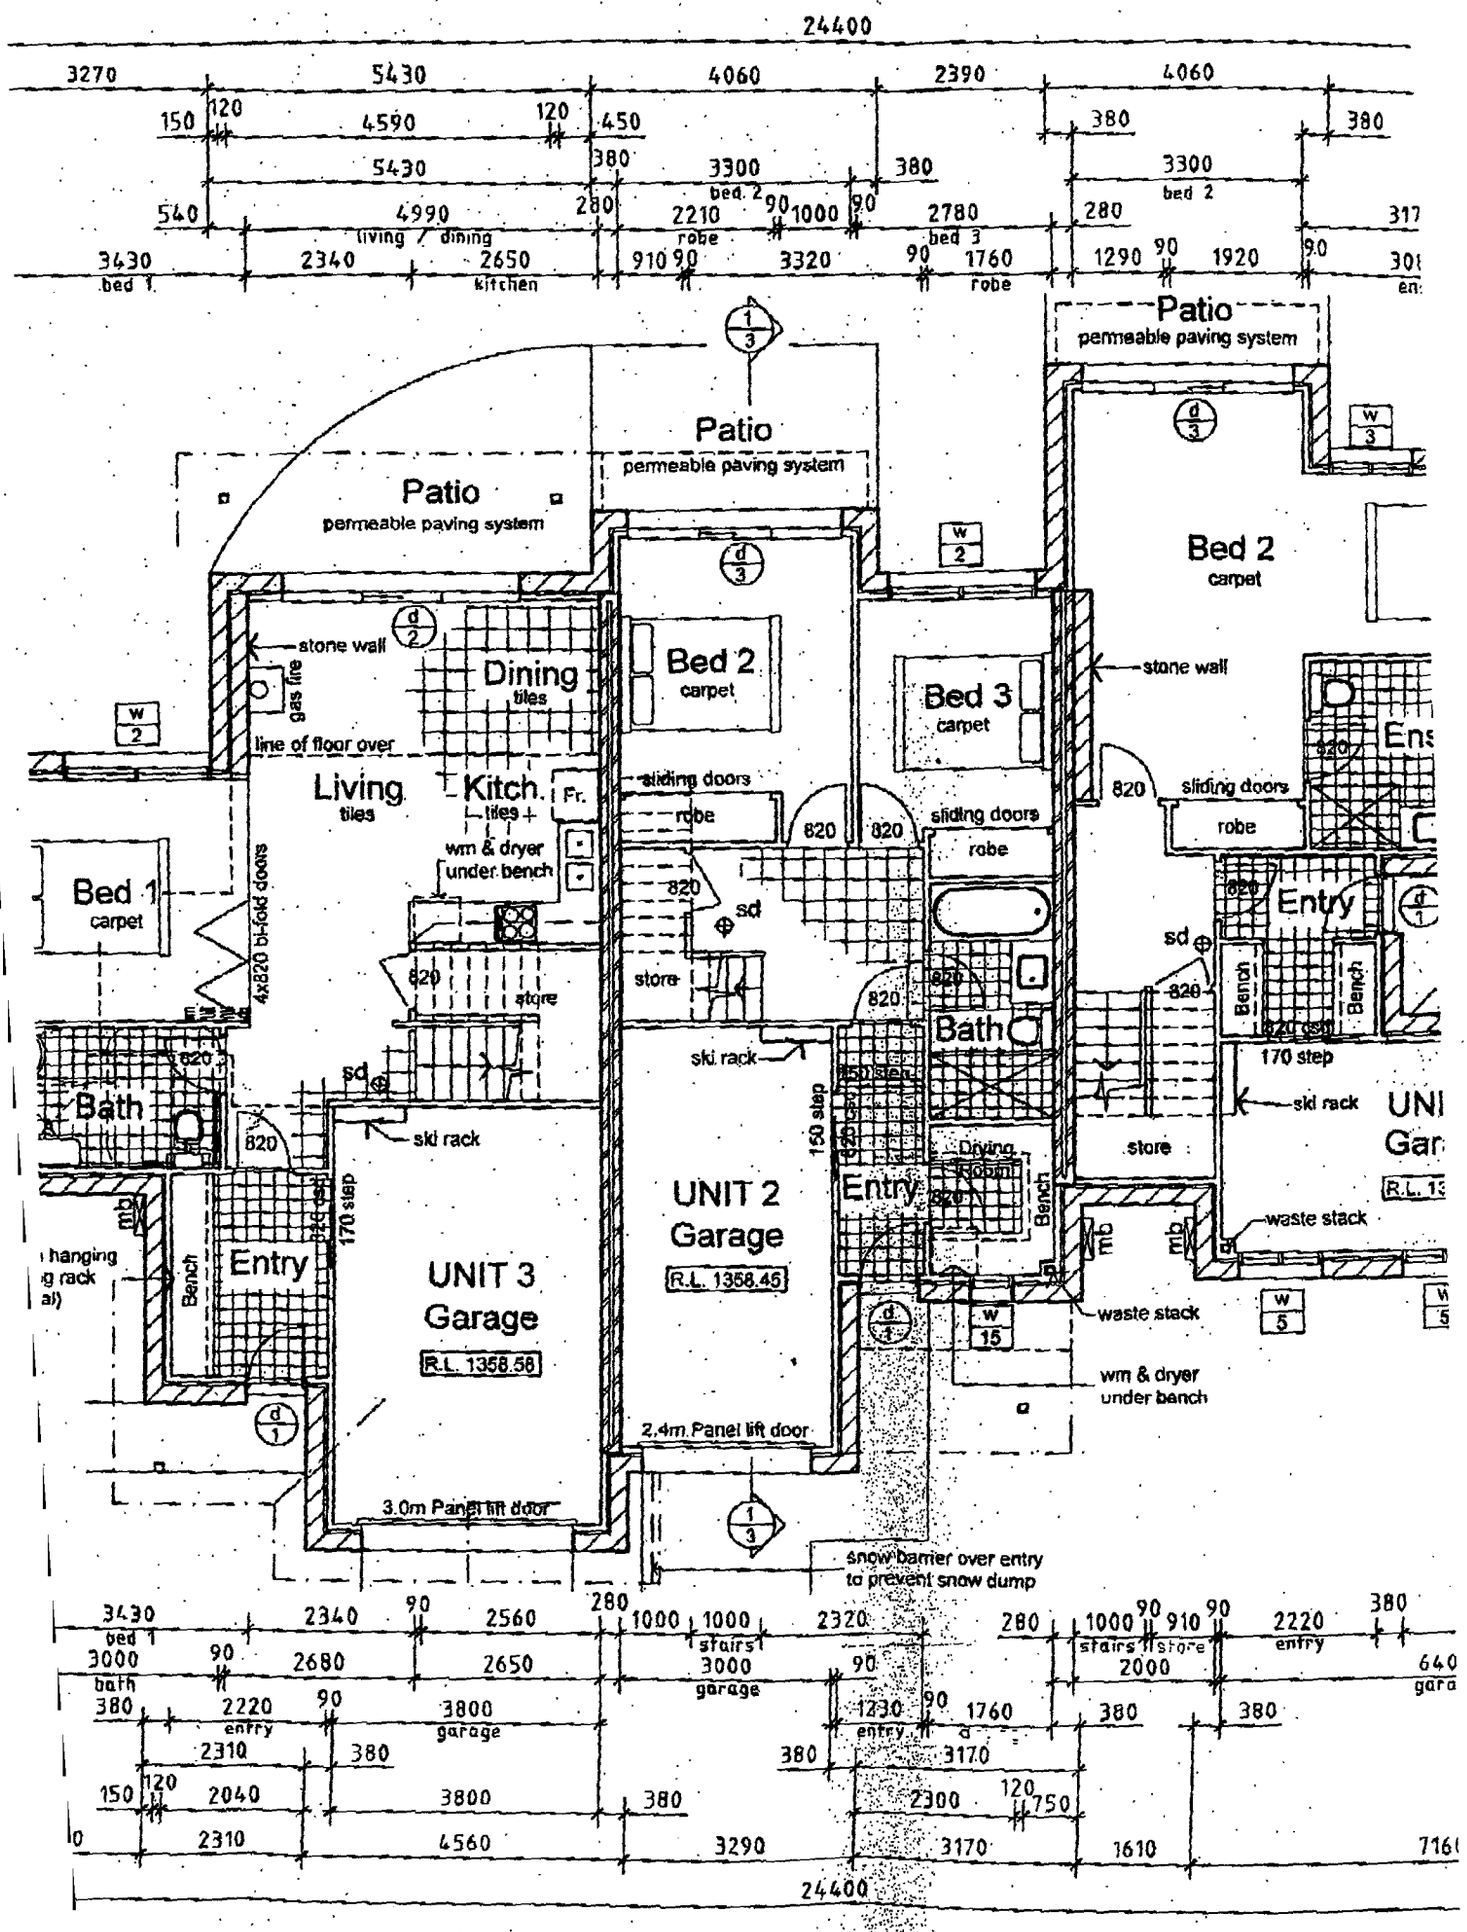
24400
Patio
permeable paving system
Patio
permeable paving system
Patio
permeable paving system
Bed 2
carpet
Bed 3
carpet
Bed 2
carpet
Bed 1
carpet
Living
tiles
Dining
tiles
Kitch.
tiles
Fr.
stone wall
gas fire
line of floor over
wm & dryer
under bench
4x820 bi-fold doors
sliding doors
robe
sliding doors
robe
sliding doors
robe
sd
store
Bath
Bath
Entry
Entry
Entry
Bench
Bench
Bench
Drying Room
ski rack
170 step
150 step
store
waste stack
wm & dryer
under bench
UNIT 2
Garage
R.L. 1358.45
UNIT 3
Garage
R.L. 1358.58
2.4m Panel lift door
3.0m Panel lift door
snow barrier over entry
to prevent snow dump
bed 1
bath
entry
garage
stairs
store